


SC

Studio
1 bath
345 SQ. FT.

JOYA

ON THE QUEENSWAY

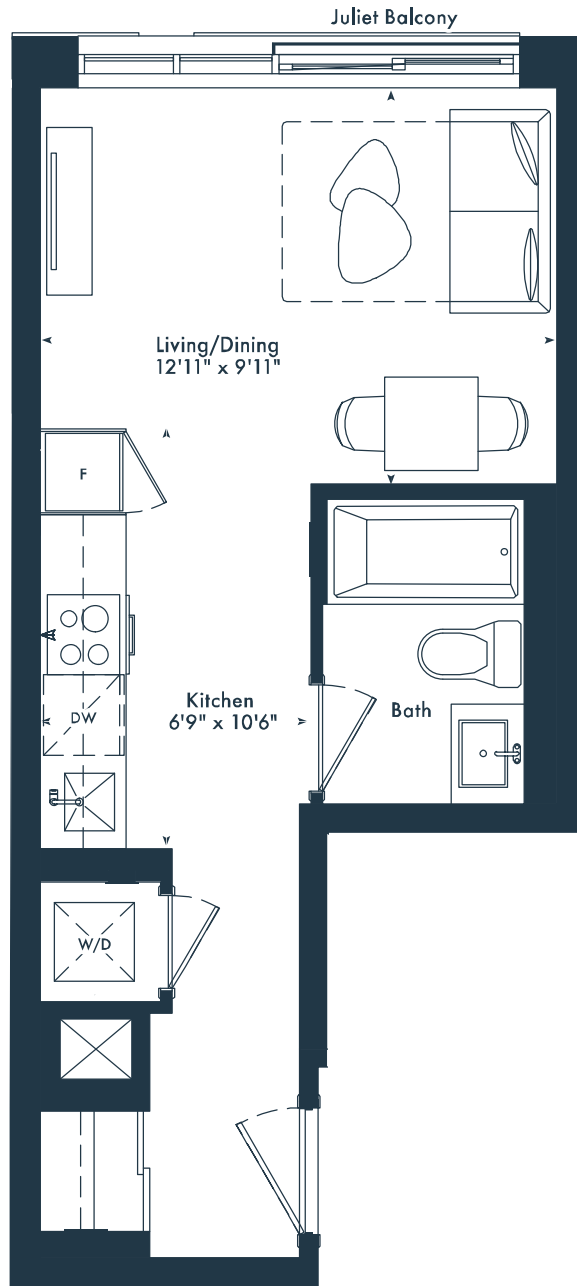

4TH FLOOR



5TH-6TH FLOOR

MARLIN
SPRING
DEVELOPMENTS

Greybrook



All rights reserved. Buildings and views not to scale. Some features and finishes herein are upgrades or are for illustrative purposes only and may not be available. Furniture is displayed for illustrative purposes only. Layout does not necessarily reflect the electrical plan for the suite. Suites are sold unfurnished. Balcony, terrace and facade variations may apply, contact a sales representative for further details. Illustrations are artist's concept only. Prices and specifications subject to change without notice. E. & O.E. October, 2023

ST

Studio
1 bath
413 SQ. FT.

JOYA

ON THE QUEENSWAY

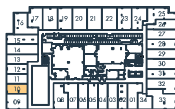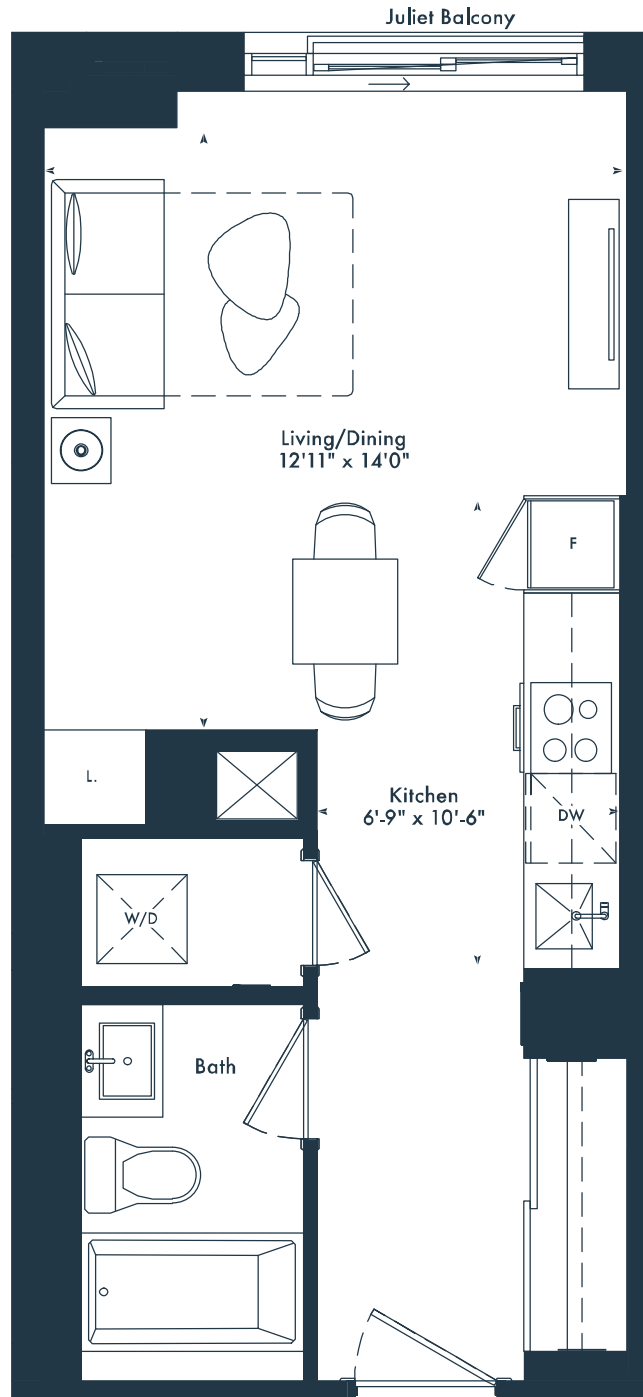

◆ 3RD FLOOR

MARLIN
SPRING
DEVELOPMENTS

g Greybrook



All rights reserved. Buildings and views not to scale. Some features and finishes herein are upgrades or are for illustrative purposes only and may not be available. Furniture is displayed for illustrative purposes only. Layout does not necessarily reflect the electrical plan for the suite. Suites are sold unfurnished. Balcony, terrace and facade variations may apply, contact a sales representative for further details. Illustrations are artist's concept only. Prices and specifications subject to change without notice. E. & O.E. October, 2023

SE

Junior 1 bedroom
1 bath
415 SQ. FT.

JOYA

ON THE QUEENSWAY

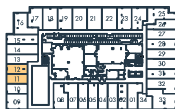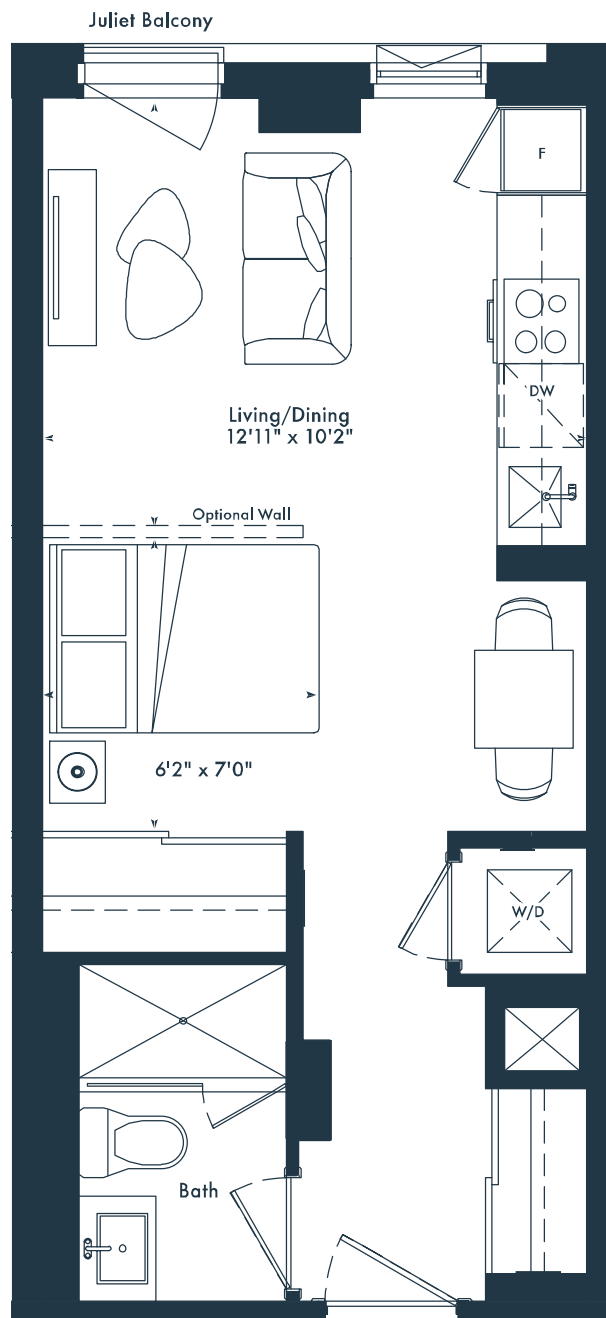

3RD FLOOR

MARLIN
SPRING
DEVELOPMENTS

g Greybrook



All rights reserved. Buildings and views not to scale. Some features and finishes herein are upgrades or are for illustrative purposes only and may not be available. Furniture is displayed for illustrative purposes only. Layout does not necessarily reflect the electrical plan for the suite. Suites are sold unfurnished. Balcony, terrace and facade variations may apply, contact a sales representative for further details. Illustrations are artist's concept only. Prices and specifications subject to change without notice. E. & O.E. October, 2023

SH

Junior 1 bedroom
1 bath
427 SQ. FT.

JOYA

ON THE QUEENSWAY

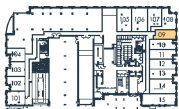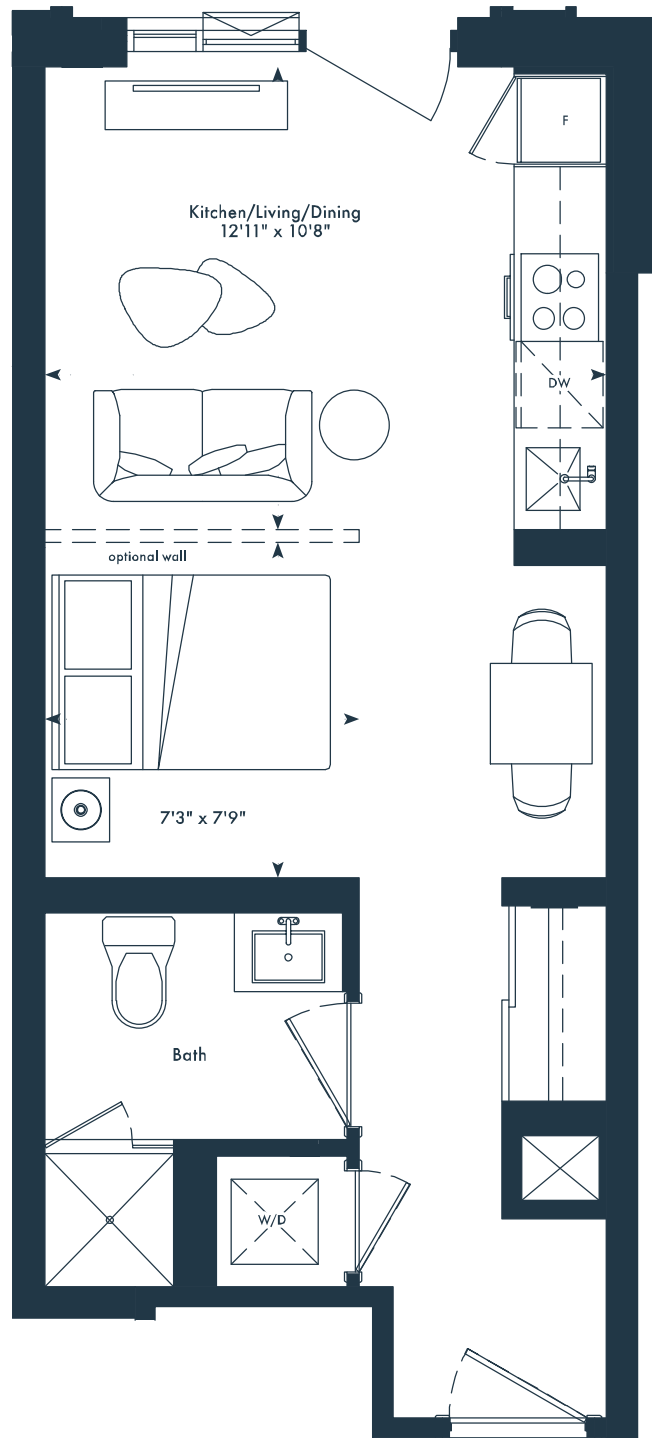

◆ GROUND FLOOR

MARLIN
SPRING
DEVELOPMENTS

g Greybrook


All rights reserved. Buildings and views not to scale. Some features and finishes herein are upgrades or are for illustrative purposes only and may not be available. Furniture is displayed for illustration purposes only. Layout does not necessarily reflect the electrical plan for the suite. Suites are sold unfurnished. Balcony, terrace and façade variations may apply, contact a sales representative for further details. Illustrations are artist's concept only. Prices and specifications subject to change without notice. E. & O.E. October, 2023

SF

Junior 1 bedroom
1 bath
432 SQ. FT.

JOYA

ON THE QUEENSWAY

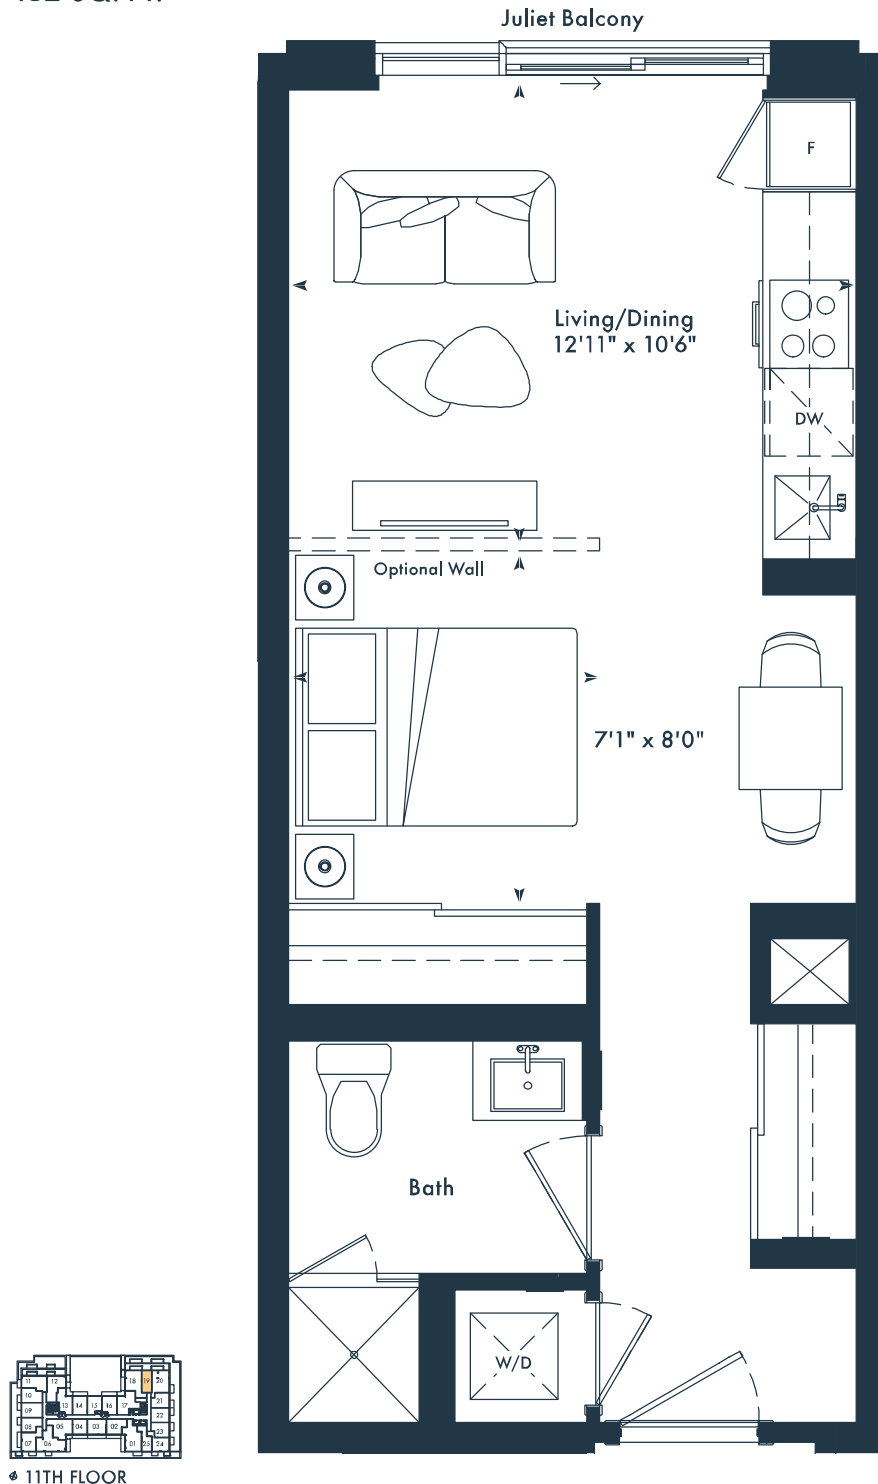

MARLIN
SPRING
DEVELOPMENTS

g Greybrook


All rights reserved. Buildings and views not to scale. Some features and finishes herein are upgrades or are for illustrative purposes only and may not be available. Furniture is displayed for illustrative purposes only. Layout does not necessarily reflect the electrical plan for the suite. Suites are sold unfurnished. Balcony, terrace and facade variations may apply, contact a sales representative for further details. Illustrations are artist's concept only. Prices and specifications subject to change without notice. E. & O.E. October, 2023

SK-T

Junior 1 bedroom
1 bath
474 SQ. FT.

JOYA

ON THE QUEENSWAY

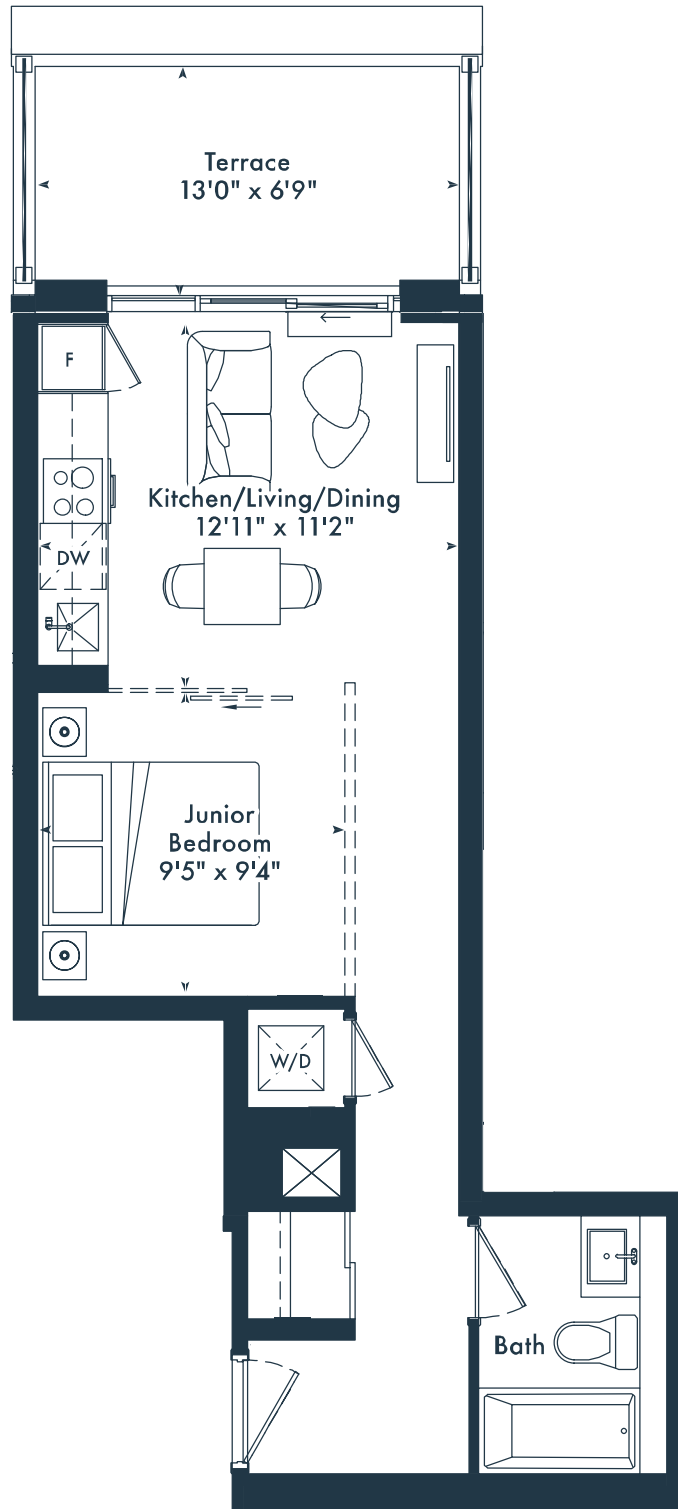

◆ 4TH FLOOR

MARLIN
SPRING
DEVELOPMENTS

g Greybrook



All rights reserved. Buildings and views not to scale. Some features and finishes herein are upgrades or are for illustrative purposes only and may not be available. Furniture is displayed for illustration purposes only. Layout does not necessarily reflect the electrical plan for the suite. Suites are sold unfurnished. Balcony, terrace and façade variations may apply, contact a sales representative for further details. Illustrations are artist's concept only. Prices and specifications subject to change without notice. E. & O.E. October, 2023

SM

Junior 1 bedroom
1 bath
484 SQ. FT.

JOYA

ON THE QUEENSWAY

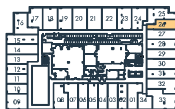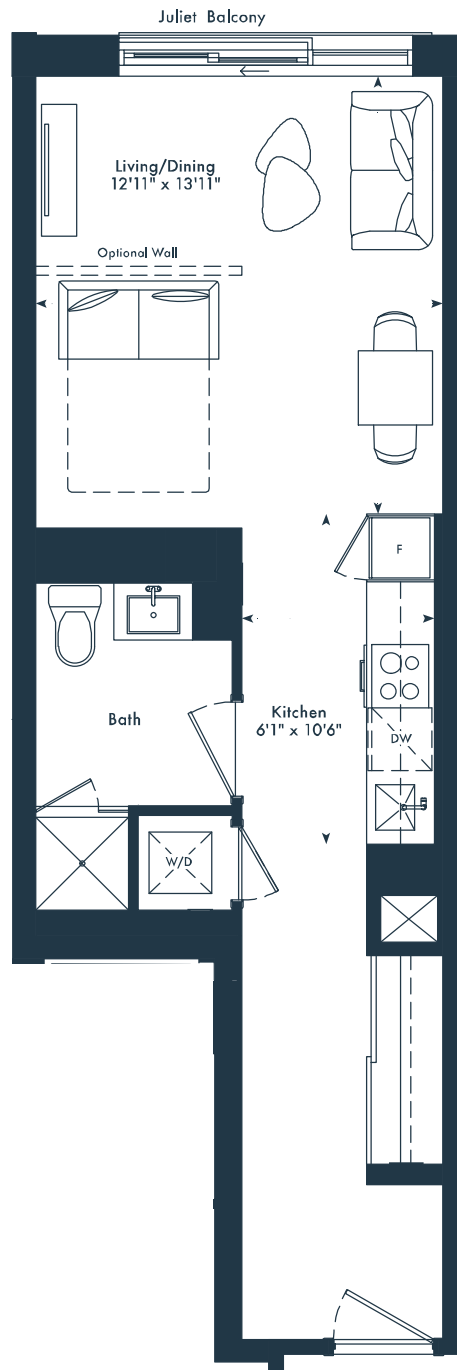

3RD FLOOR



4TH FLOOR



5TH-6TH FLOOR

MARLIN
SPRING
DEVELOPMENTS

g Greybrook

All rights reserved. Buildings and views not to scale. Some features and finishes herein are upgrades or are for illustrative purposes only and may not be available. Furniture is displayed for illustration purposes only. Layout does not necessarily reflect the electrical plan for the suite. Suites are sold unfurnished. Balcony, terrace and façade variations may apply, contact a sales representative for further details. Illustrations are artist's concept only. Prices and specifications subject to change without notice. E. & O.E. October, 2023